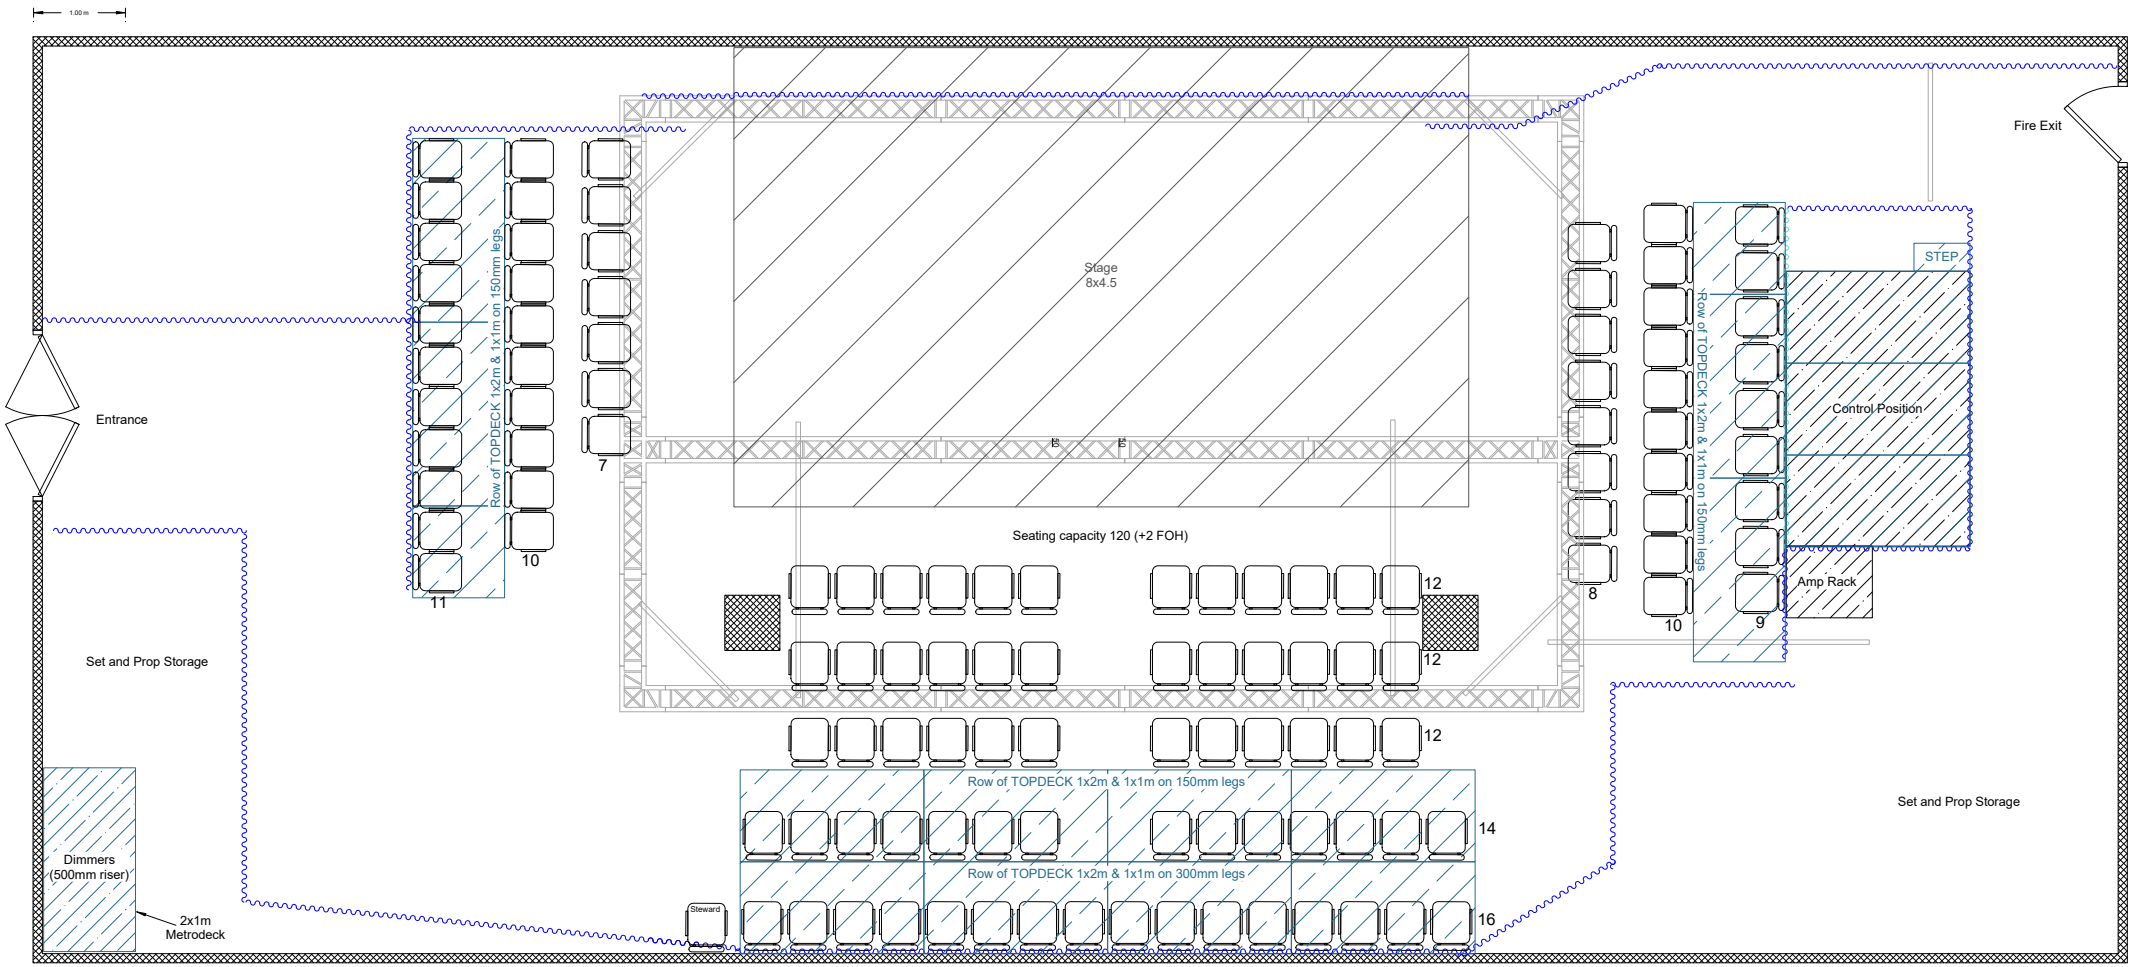


| | |
|---|---|
| VENUE | theSpace @ Niddry |
| TITLE | Lower Theatre<br>GENERAL Plan |
| SIZE | A4 |
| CAGE CODE | |
| DWG NO | theSpaceUK-VP-10-01 |
| REV | 27.1 |
| SCALE | |
| SHEET | |